




Cross Sections - Shower System


Cross Sections - Shower System


Total System - Level Entry Channel Drain	M01
Centre Drain or Off Centre Drain	M02
Shower Upstand (Threshold)	M03
Shower Upstand Threshold with glass	M03-2
Channel Drain - Floor to Wall Junction	M04
Level Entry Shower Detail	M05
Level Entry Shower Detail - with glass channel	M05-2

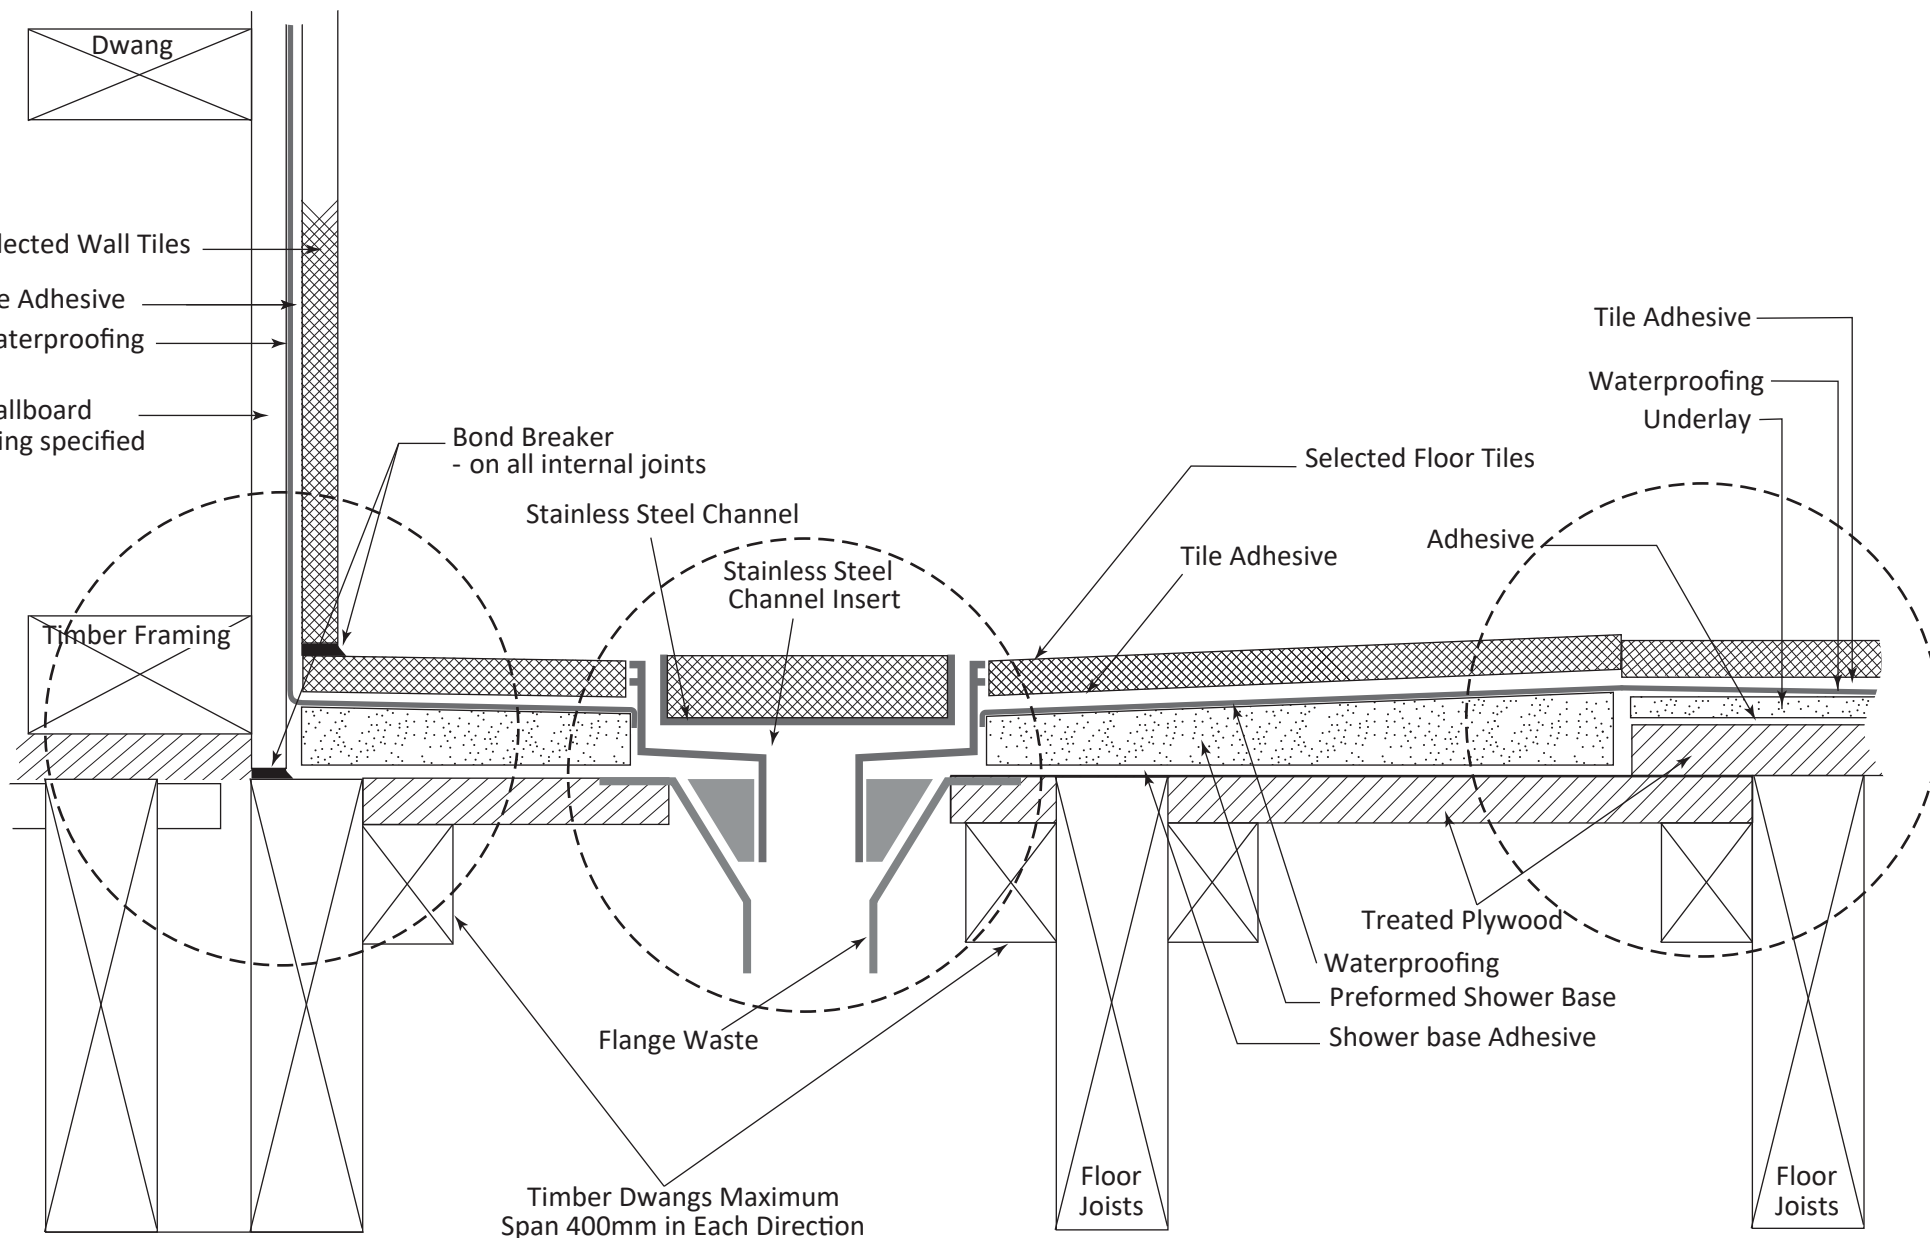

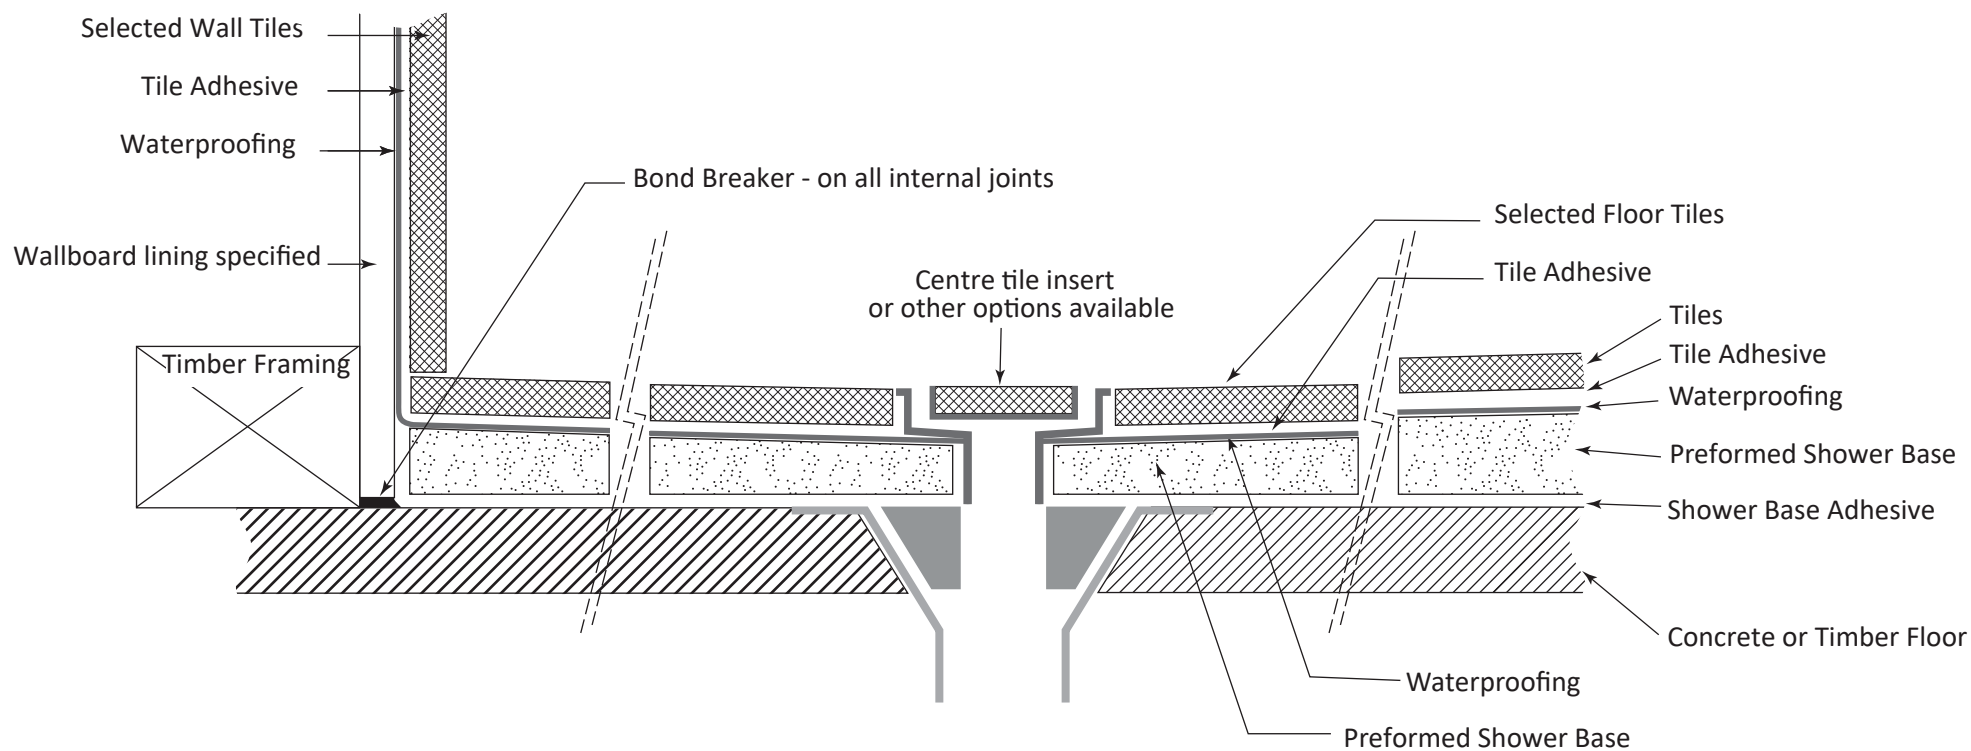

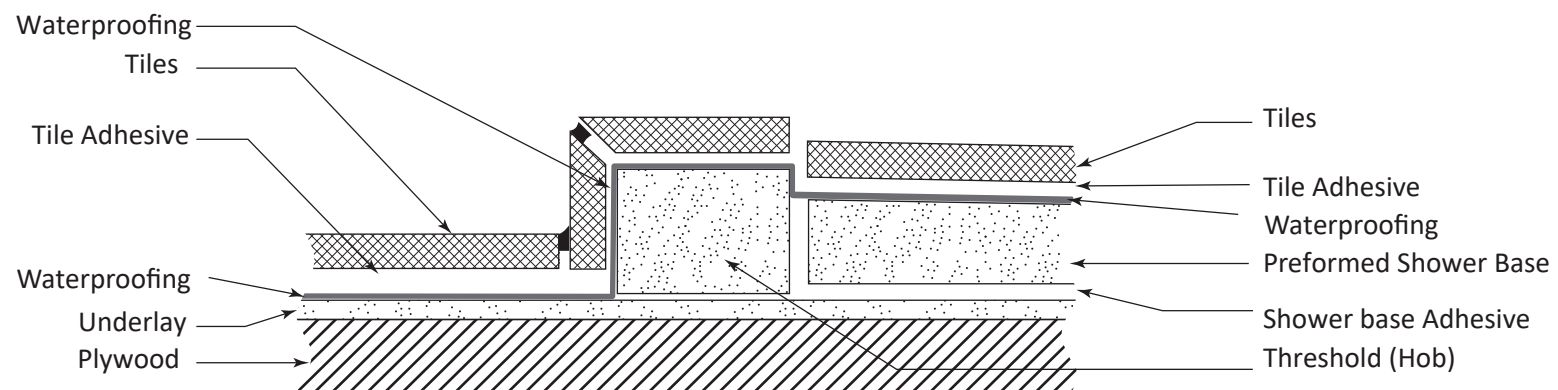

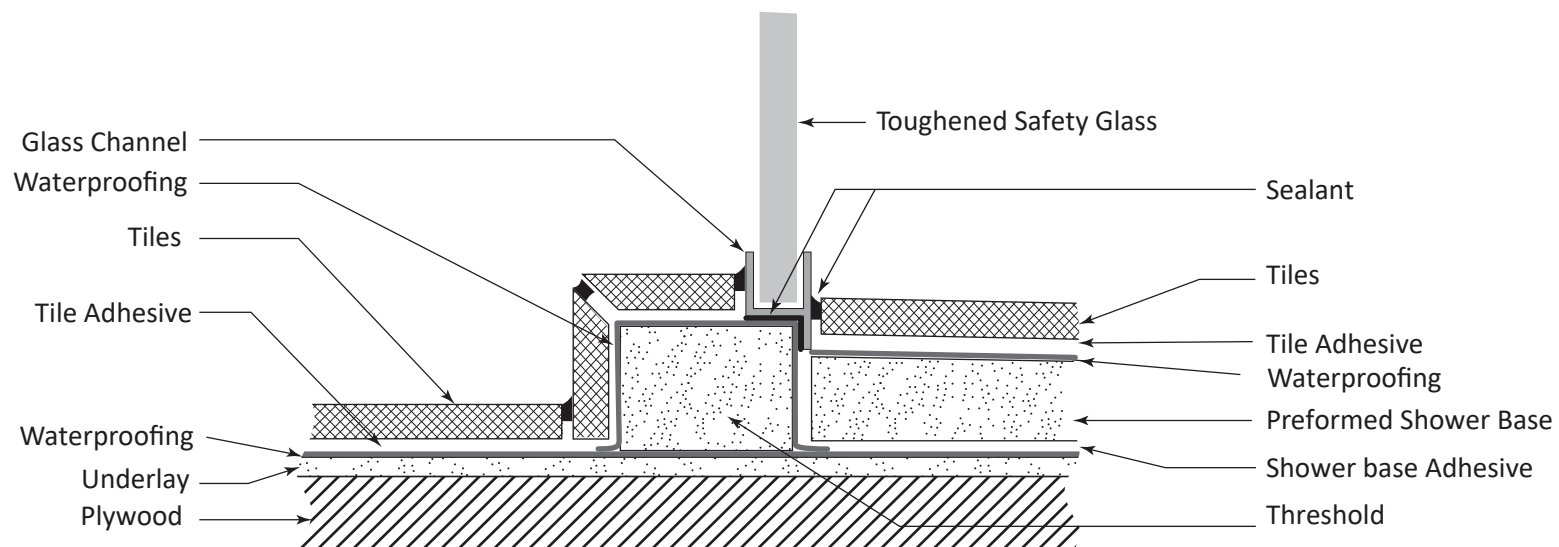

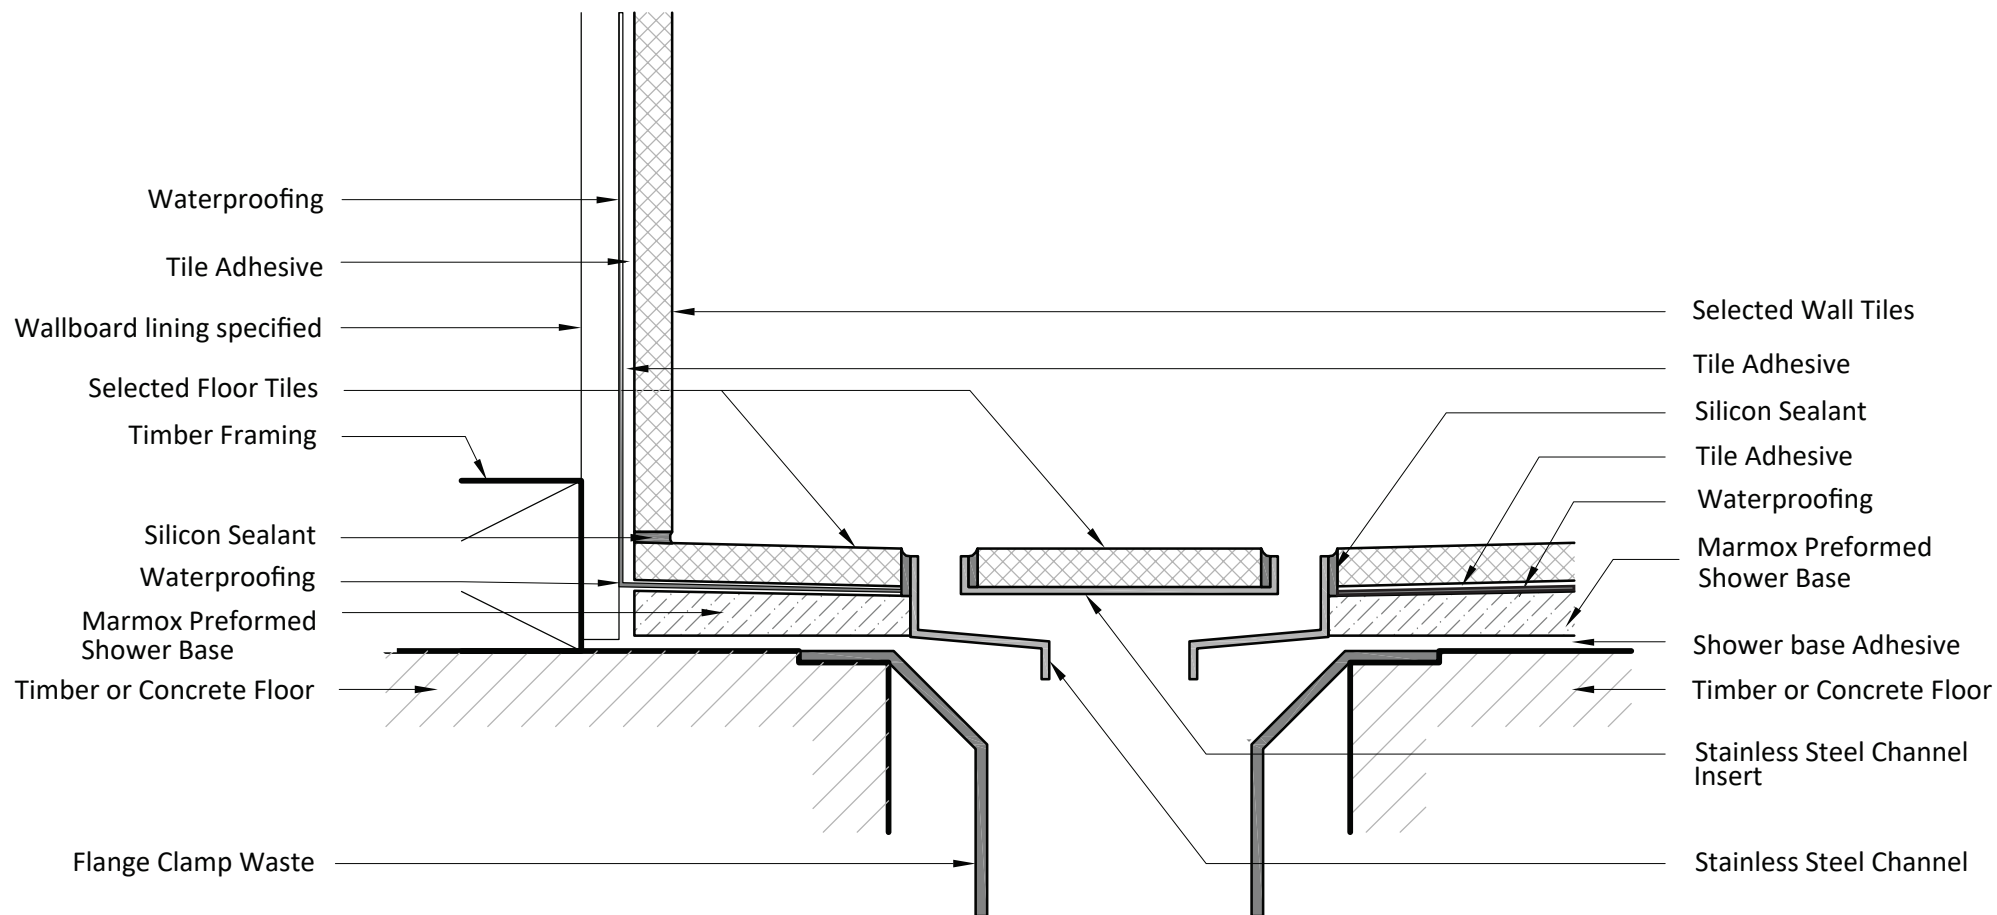


Channel Drain (Floor to Wall Junction)

Scale - 1 : 2

Date: 10/06/2021

Detail

M04

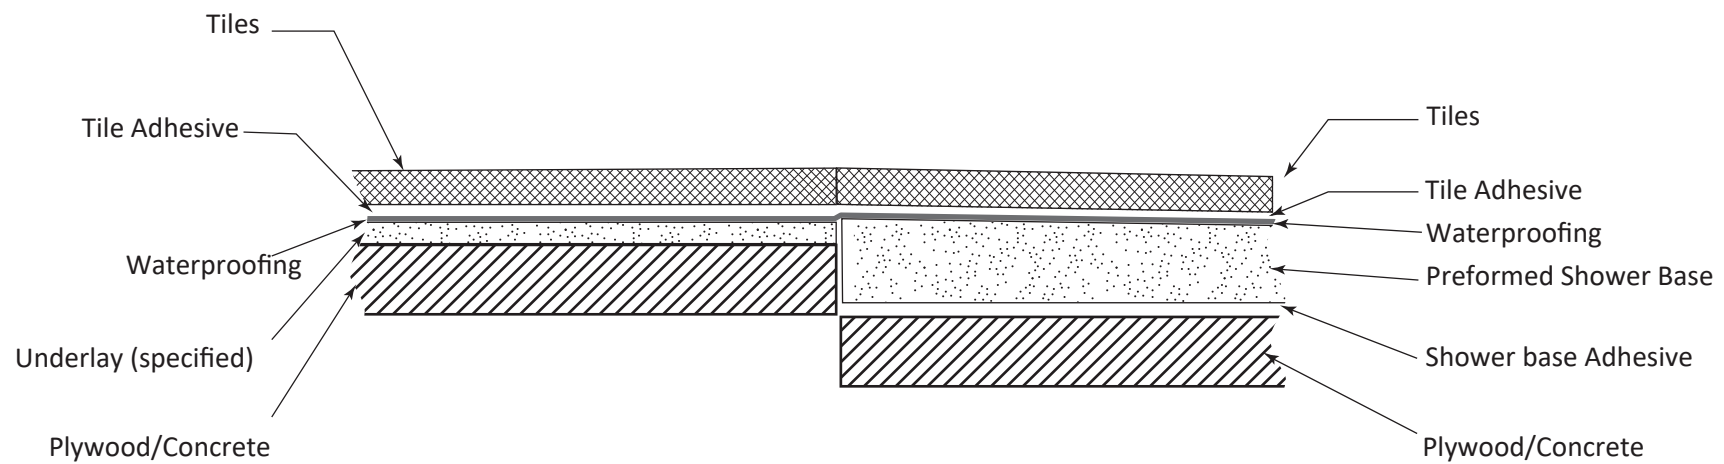


Level Entry Shower Detail

Scale - 1 : 2

Date: 10/06/2021

Detail

M05

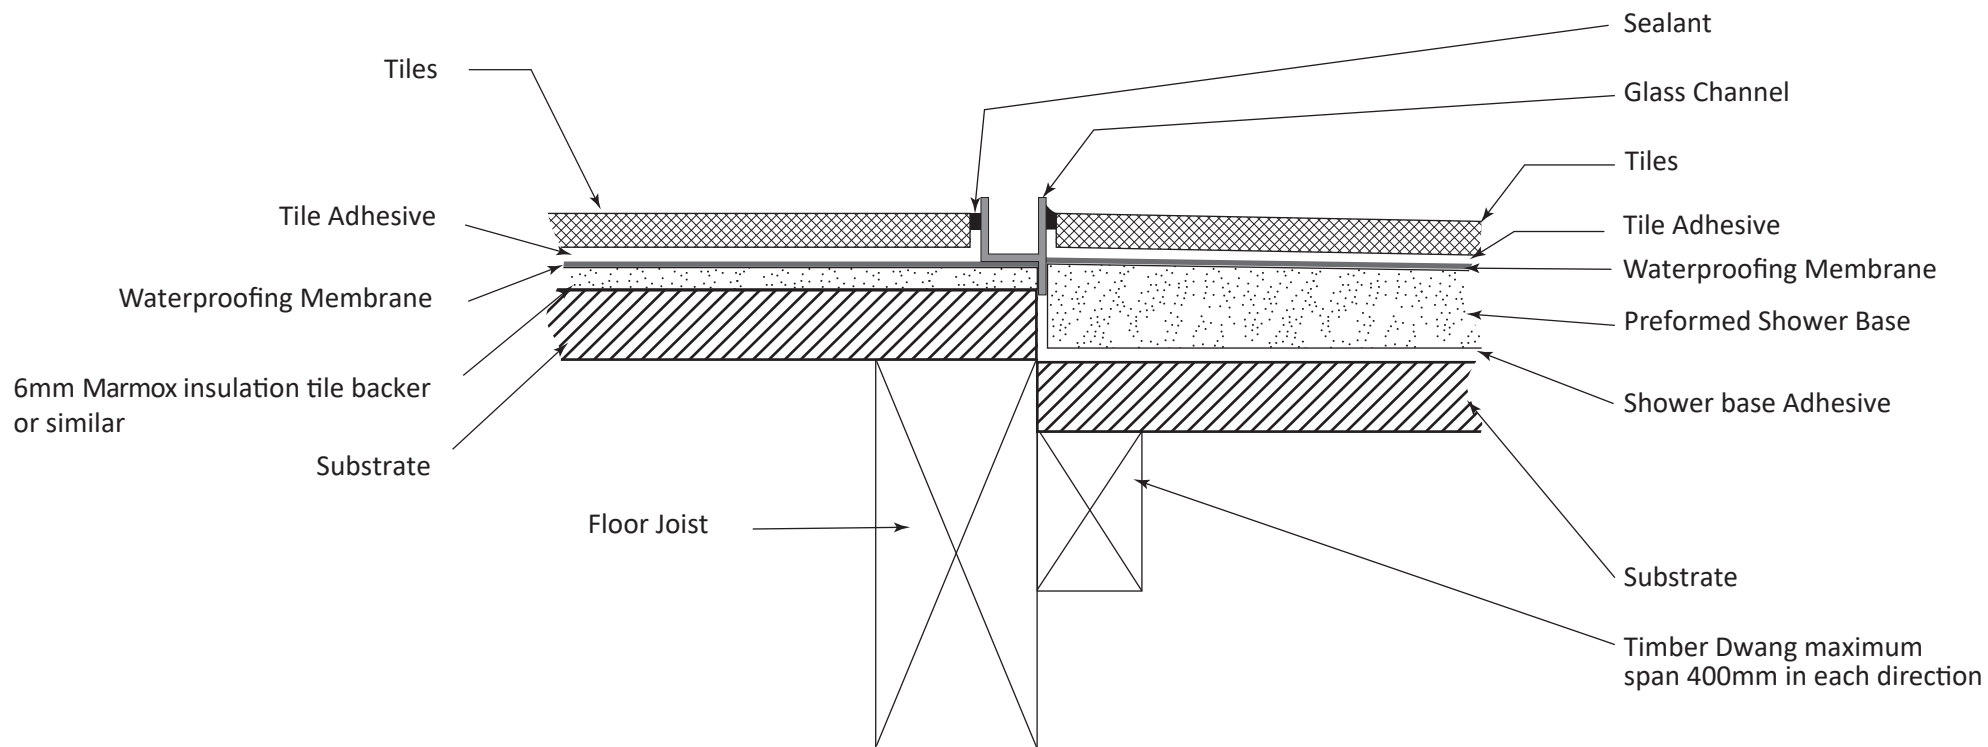

Level Entry Shower Detail

(WITH GLASS CHANNEL)

Scale: 1:2

Date: 29/07/2022

Detail

M05-2